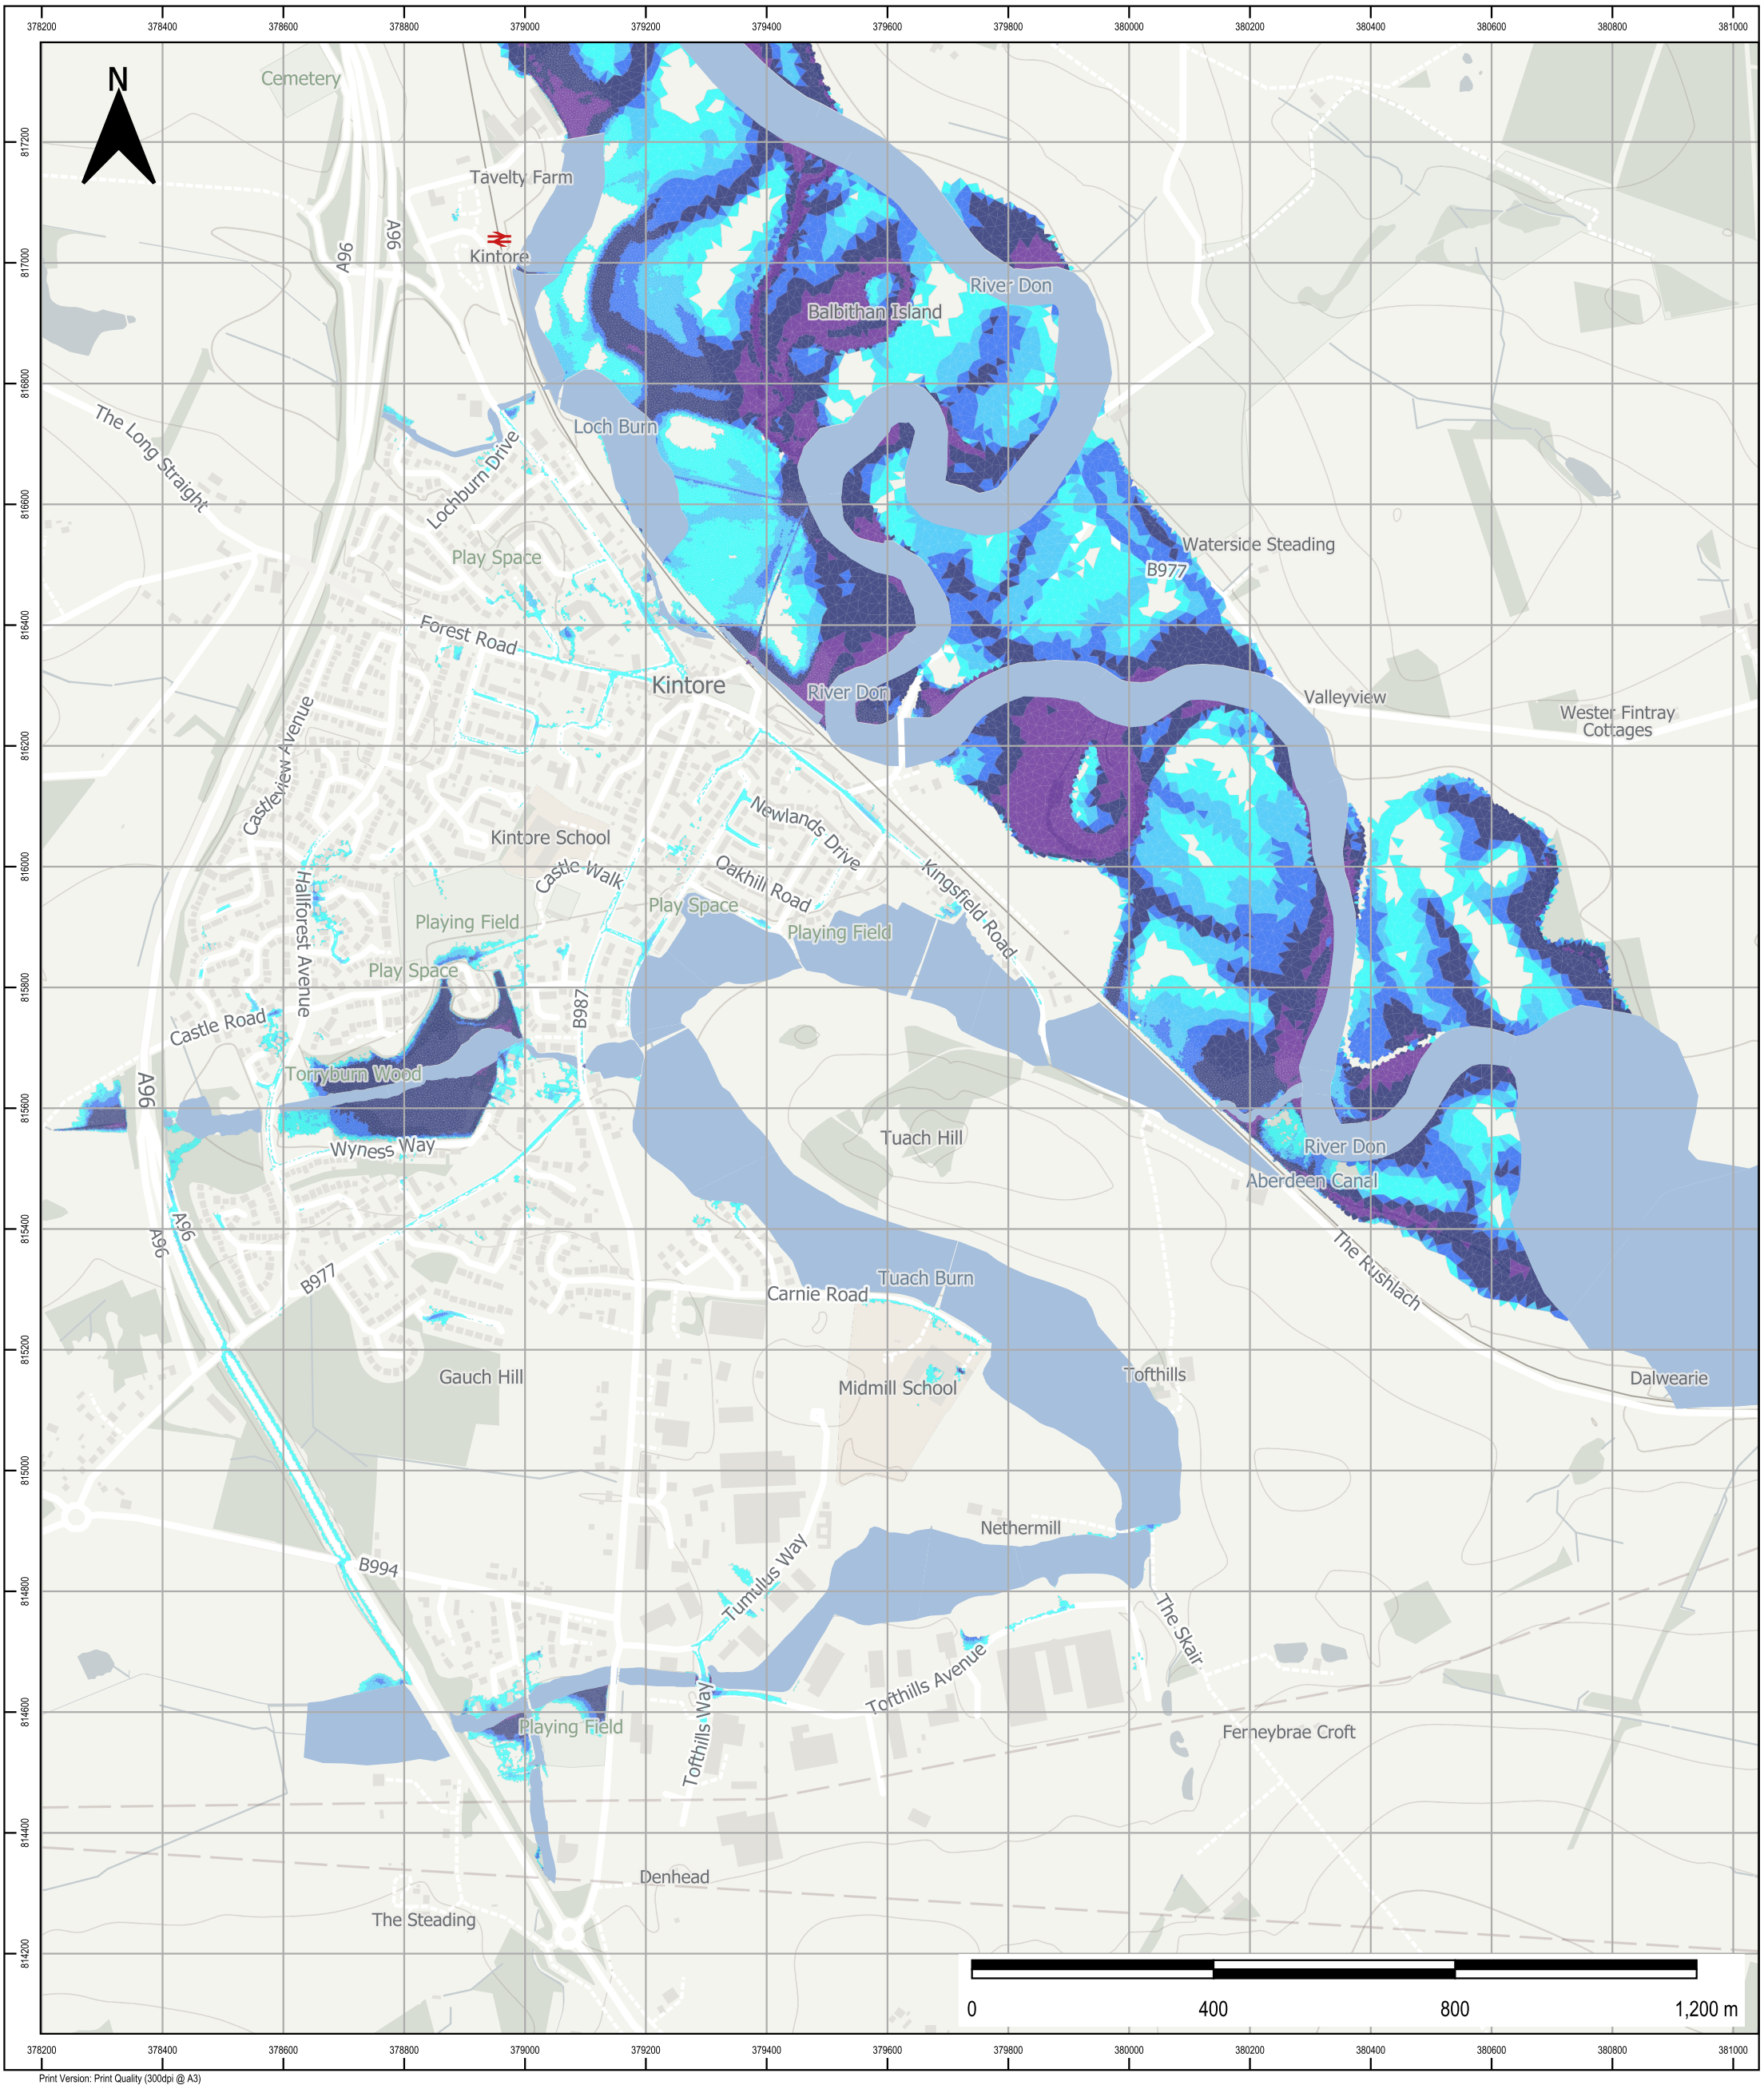

Print Version: Print Quality (300dpi @ A3)

LEGEND

- In-Bank River Flows

Predicted Flood Depth

- Up to 20mm (not shown)
- 20mm to 150mm
- 150mm to 300mm
- 300mm to 500mm
- 500mm to 1m
- Greater than 1m

Note: The limits, including the height and depths of the Works, shown in this drawing are not to be taken as limiting the obligations of the contractor under Contract.

In producing this map, Binnies has relied upon information provided by others. The completeness or accuracy of this information is not guaranteed by Binnies. Some information is a snapshot of information being maintained or continually updated by the originating organisation and may be illustrative or representative rather than definitive at this stage.

SAFETY HEALTH AND ENVIRONMENT INFORMATION
IN ADDITION TO THE HAZARDS OR RISKS NORMALLY ASSOCIATED WITH THE TYPES OF WORK DETAILED ON THIS DRAWING, THE FOLLOWING SIGNIFICANT RESULAL RISKS SHOULD BE NOTED. FURTHER DETAILS ARE INCLUDED IN THE CDM DESIGN RISK MANAGEMENT REGISTERS
CONSTRUCTION
NO SPECIFIC SAFETY, HEALTH OR ENVIRONMENTAL CONSIDERATIONS
MAINTENANCE / CLEARING / OPERATION
NO SPECIFIC SAFETY, HEALTH OR ENVIRONMENTAL CONSIDERATIONS
DECOMISSIONING AND DEMOLITION
NO SPECIFIC SAFETY, HEALTH OR ENVIRONMENTAL CONSIDERATIONS

Copyright Notices:
Contains OS data © Crown Copyright (2025). Open Government Licence.

Client: Aberdeenshire Council

Binnies UK Limited
17-19 St. Vincent Place
Glasgow
G1 2DT

Sheet size: A3

Project: Kintore Flood Study

Drawing title:
BASELINE FLOOD MAPPING
CLIMATE CHANGE
SHEET 5 OF 9
1:50-YEAR (2H STORM DURATION)

Rev	Drawn	Chkd	Rvwd	Apprvd	Date	Description
0	JK	AG	SB	SB	05/06/25	DRAFT
A	JK	AG	SB	SB	17/07/25	FINAL
-	-	-	-	-	-	-

Status: FOR INFORMATION Date: 17/07/25 Revision: A

Drawing Scale: 1:10,000 Drawing No. 4021839-BUK-ZZ-00-DR-FR-00070